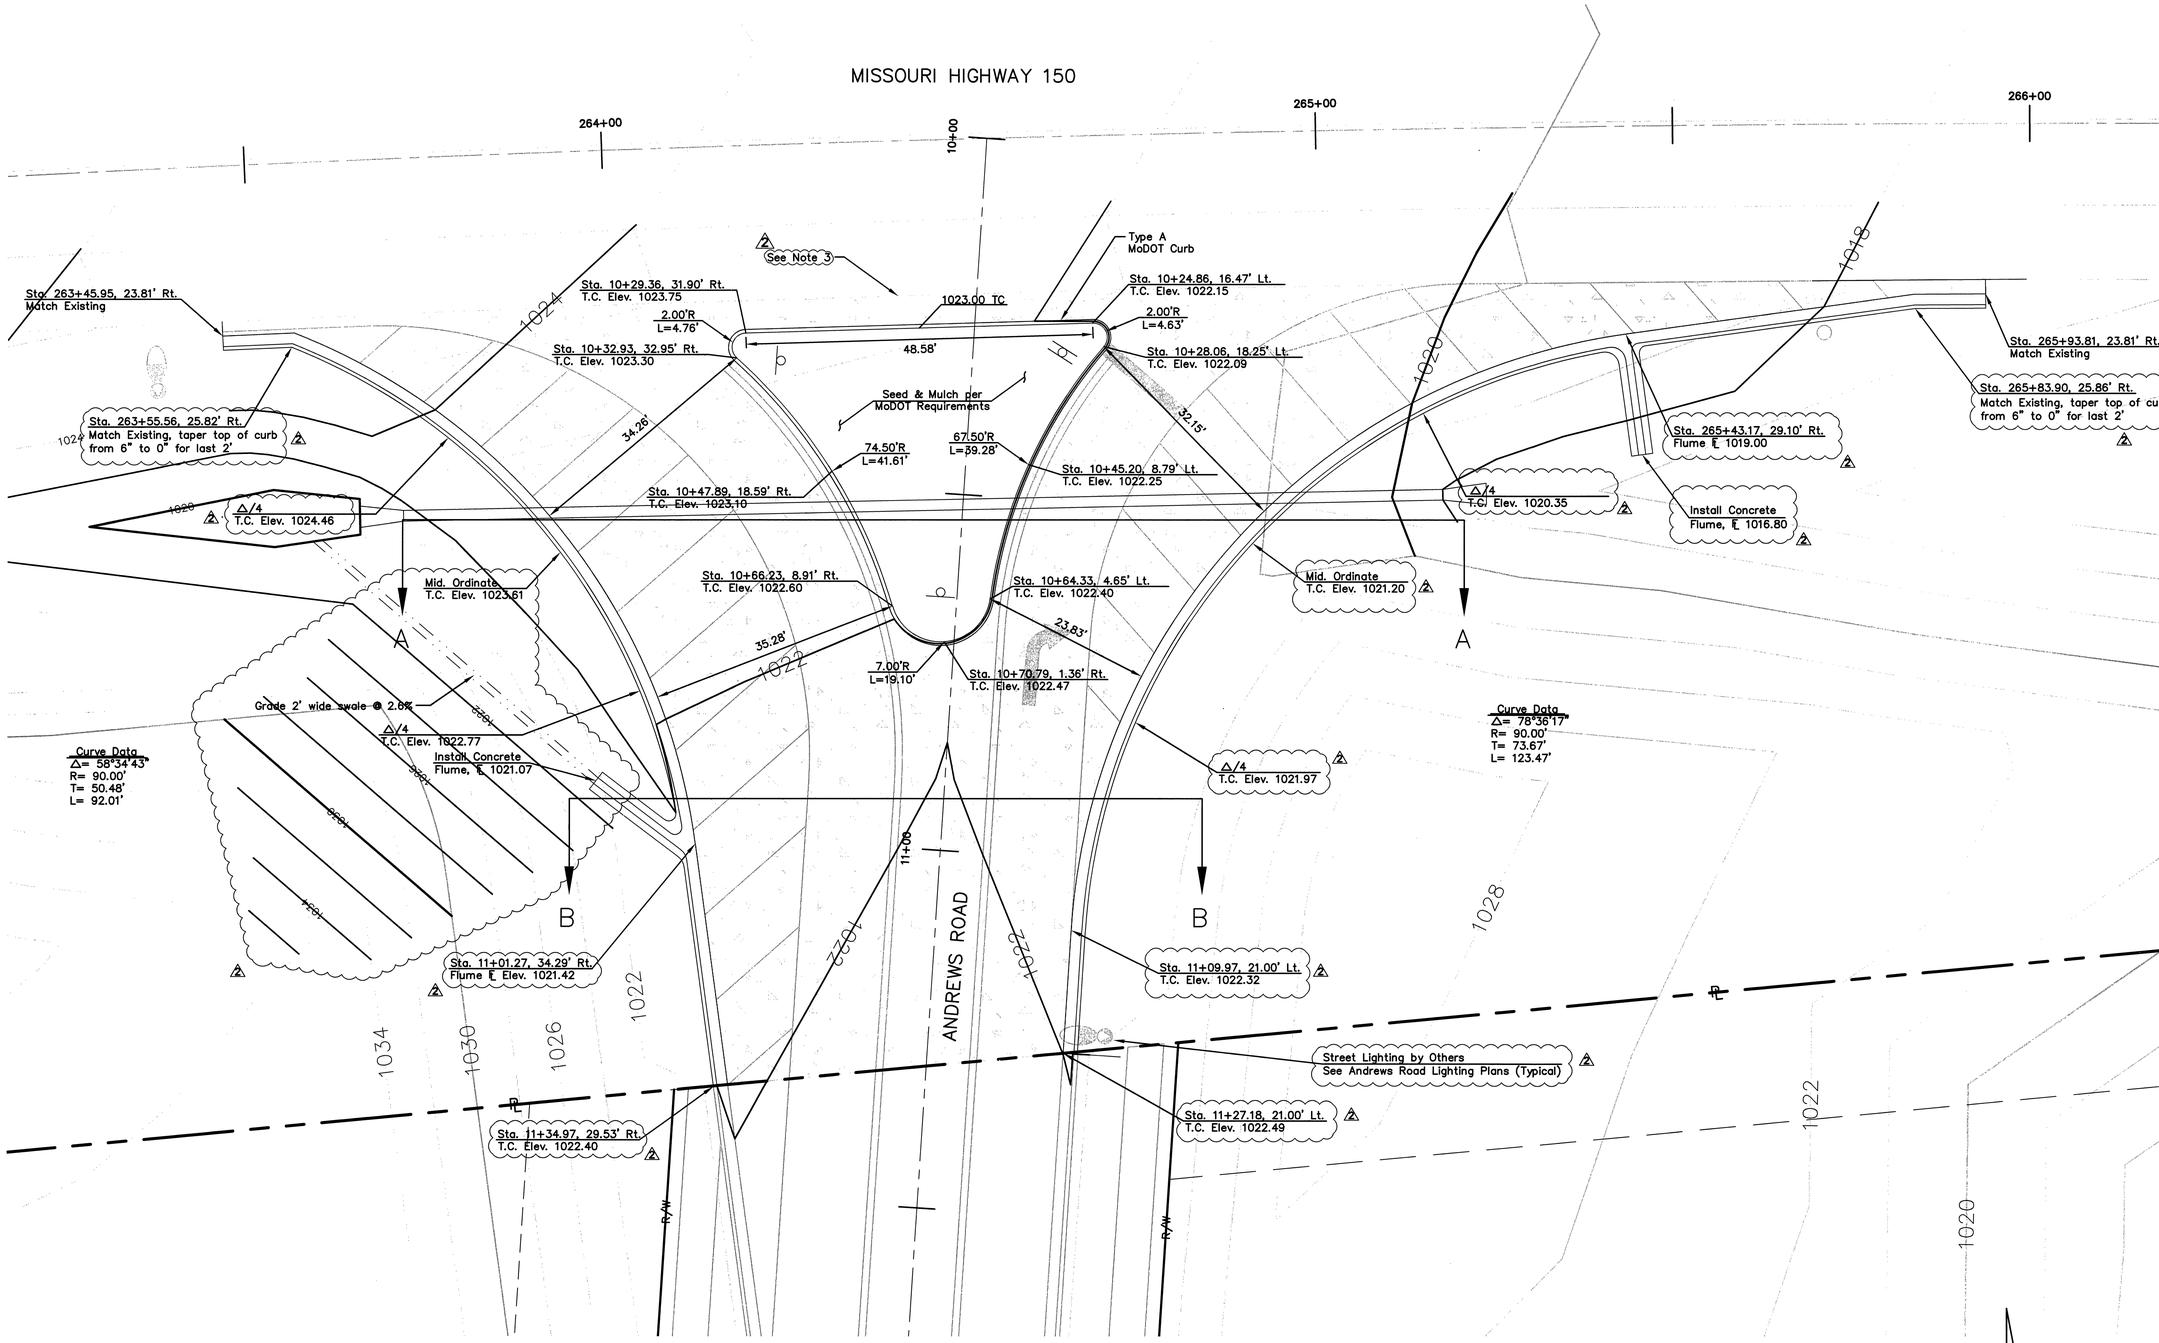

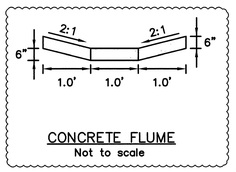

CONCRETE FLUME
Not to scale

EARTHWORK QUANTITIES	
CUT (C.Y.)	FILL (C.Y.)
2,826	342

MISSOURI HIGHWAY 150 – ANDREWS ROAD

NOTES:

1. All disturbed areas to be seeded and mulched per MODOT requirements.
2. See Sheet 2a for section views.
3. Construct Alternate Expansion Joint (E) for entire distance of driveway frontage with M-150 pavement. See MODOT Standard Drawing 502.05L "Concrete Pavement and Base Appurtenances for 15' Joint Spacing" available at: http://www.modot.mo.gov/business/standards_and_specs/documents/50205.pdf

N

SCALE
0' 10' 20'
1"=10' HORIZ.

DATE	P.E. SIGNATURE	DESCRIPTION
03-07-08	R.J.S.	Prepared for Review.
04-23-08	R.J.S.	1 Added sections
06-19-08	R.J.S.	2 Added curb and gutter, flumes, revised elevations

INTERSECTION DETAIL

CENTERPOINT-KCS INTERMODAL CENTER

STATE OF MISSOURI ROBERT J. SUNTA E-25751 REGISTERED PROFESSIONAL ENGINEER

Reviewed By:	S.E.C.
Designed By:	R.J.S.
Drafted By:	J.W.W.
Lutjen Project No.: 07216	

LUTJEN

8350 N. Saint Clair Ave.
Kansas City, MO 64151
816.587.4320
816.587.1393 fax
www.lutjen.com
surveying
planning
engineering
landscape architecture

Sheet No.: 4

Location: N:\Engineering\Richard Gebaur – 07165 & 07166\Drafting\Andrews Road\Intersection (MoDOT)\IN1 – 07216.dwg