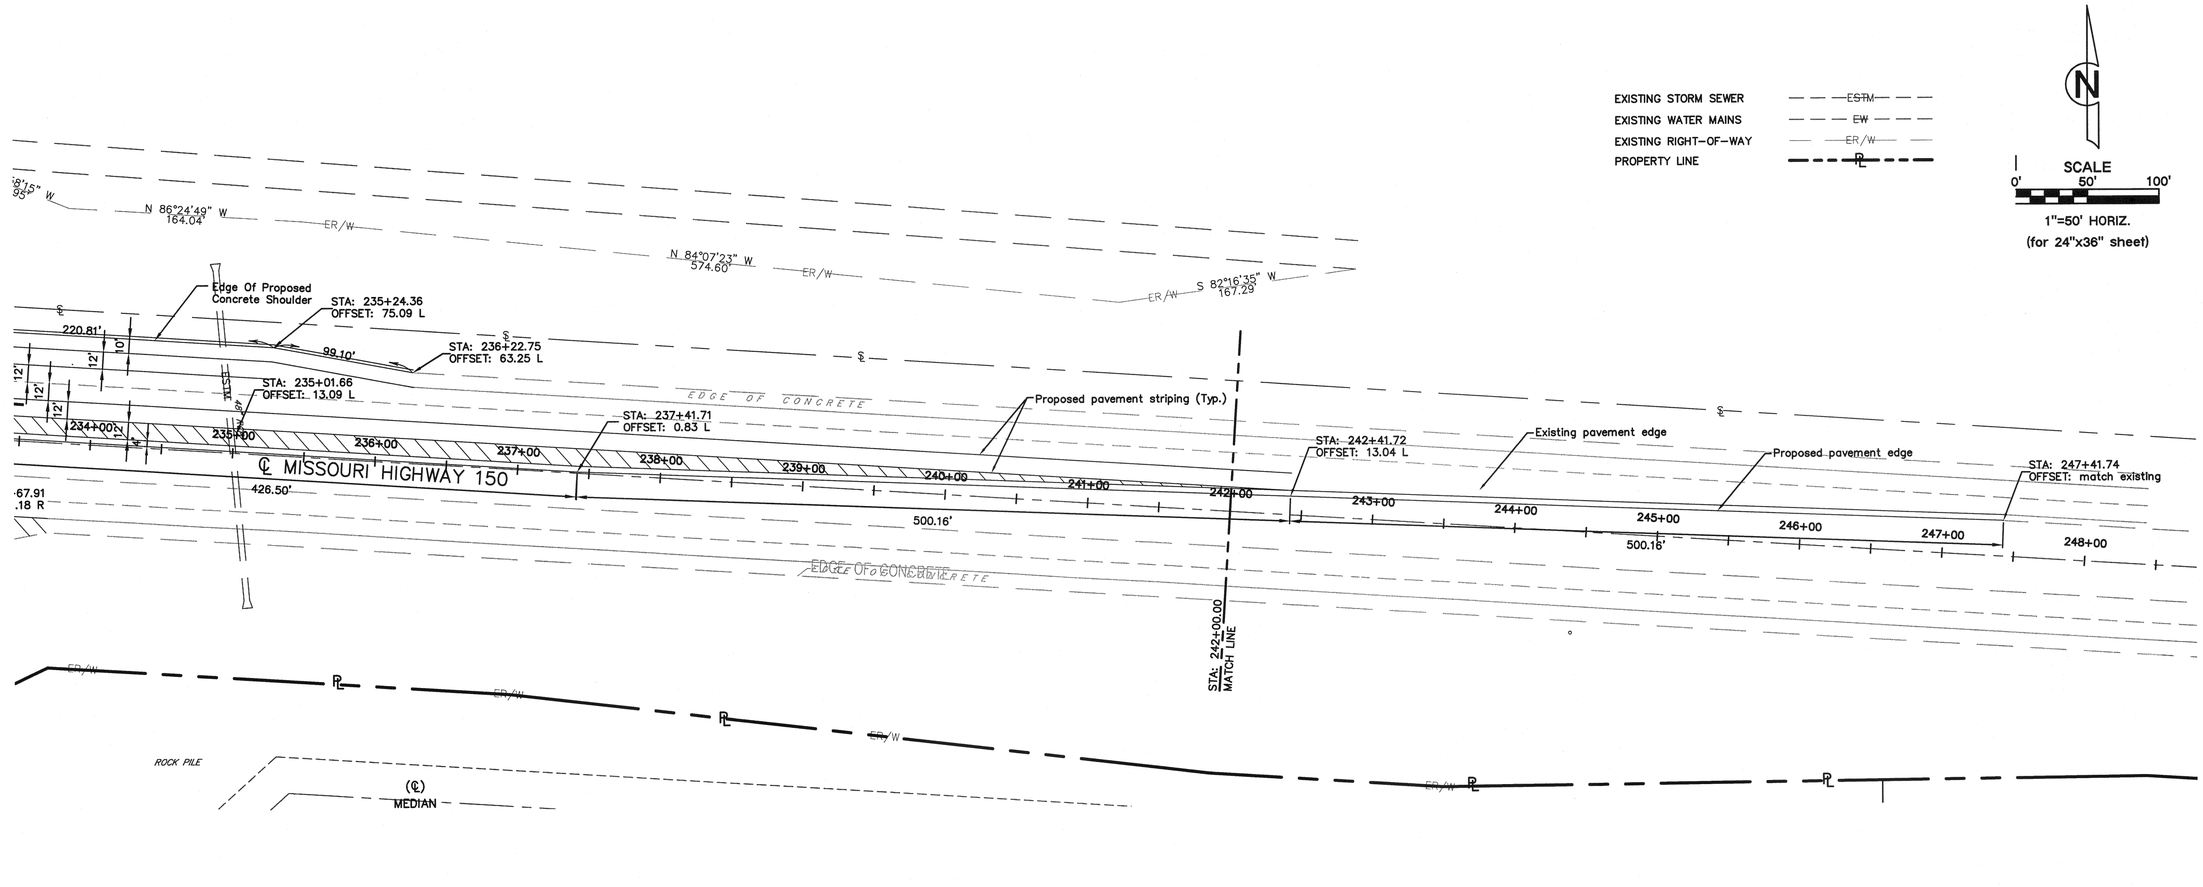

DATE	P.E. INITIALS	DESCRIPTION
08-19-08	R.J.S.	1 Added sheet

DIMENSIONAL PLAN

CENTERPOINT - KCS INTERMODAL CENTER

MISSOURI HIGHWAY 150 & BOTTS ROAD INTERSECTION IMPROVEMENTS

STATE OF MISSOURI
ROBERT J. SUNTA
E-25751
REGISTERED PROFESSIONAL ENGINEER

Reviewed By:	R.J.S.
Designed By:	K.L.S.
Drafted By:	M.C.D.
Lutjen Project No.: 07165	

LUTJEN

8350 N. Saint Clair Ave.
Kansas City, MO 64151
816.587.4320
816.587.1393 fax
www.lutjen.com

surveying
planning
engineering
landscape architecture

Sheet No.:
C2a

Location: N:\Engineering\Richard Gebaur - 07165 & 07166\Drafting\Botts & Thunderbird Road\Intersection (MoDOT)\DiMo - 07165.dwg