DATE	P.E. SIGNATURE	DESCRIPTION
07-14-08	R.J.S.	5 Revised Signal Layout & adding signs.
10-10-08	R.J.S.	7 Added Luminaire to Post 6.

ROUTE	STATE	DISTRICT	SHEET NO.
150	MO	4	C11

Centerpoint – KCS Intermodal Center

Lutjen, Inc.

COUNTY Jackson

STATE OF MISSOURI
ROBERT J. SUNTA
E-25751
REGISTERED PROFESSIONAL ENGINEER

DATE 10-16-08

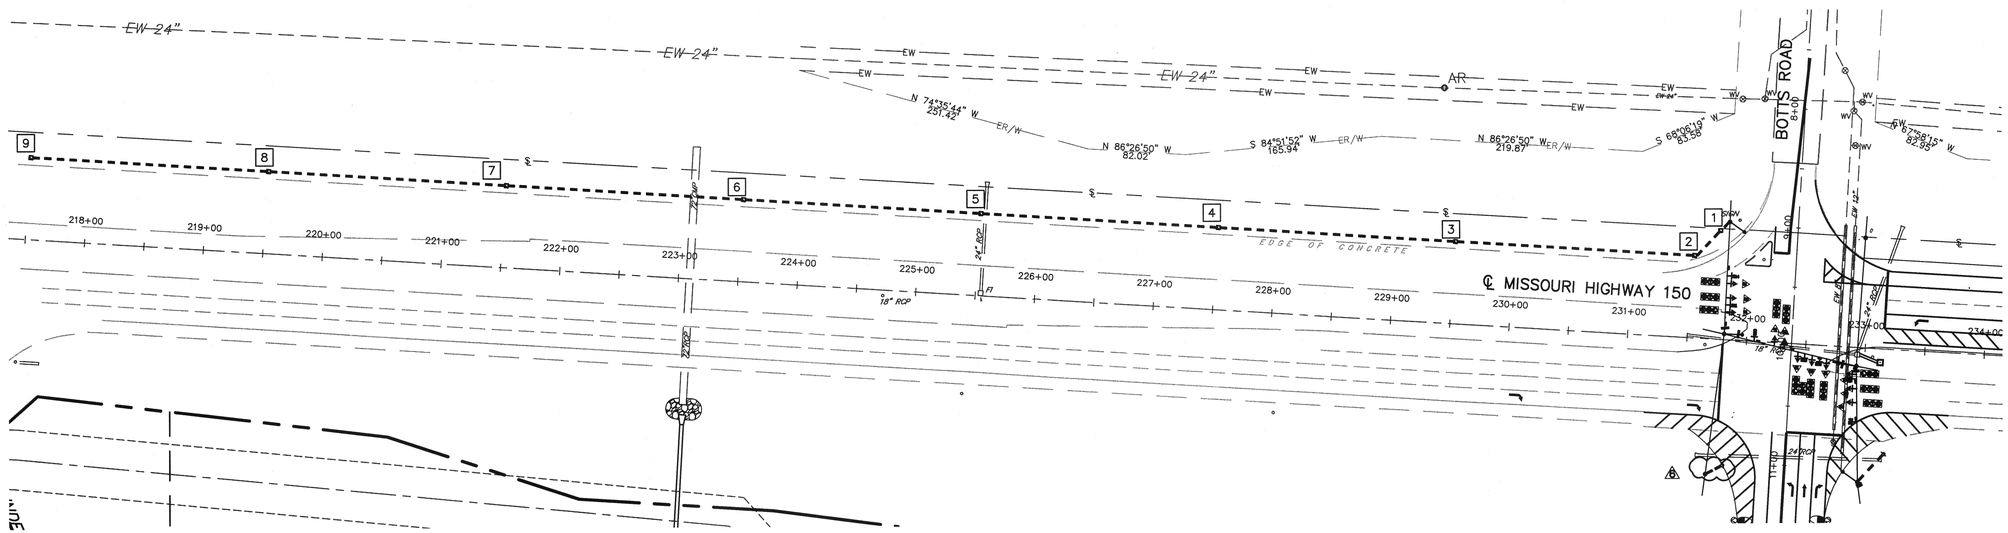
EW-24"
EW-24"
EW-24"
EW
EW
EW
EW
EW
EW
EW-24"
AR
N 74°35'44" W
251.42'
ER/W
N 86°26'50" W
82.02'
S 84°51'52" W
165.94'
ER/W
N 86°26'50" W
219.87'
ER/W
S 68°06'19" W
83.58'
S 67°58'15" W
82.88'
BOTTS ROAD
8+00
9
8
7
6
5
4
3
2
1
218+00
219+00
220+00
221+00
222+00
223+00
224+00
225+00
226+00
227+00
228+00
229+00
230+00
231+00
232+00
233+00
234+00
℄ MISSOURI HIGHWAY 150
EDGE OF CONCRETE
24" RCP
18" RCP
22" RCP
24" RCP
18" RCP
24" RCP
EW-24"
EW-24"
EW-24"