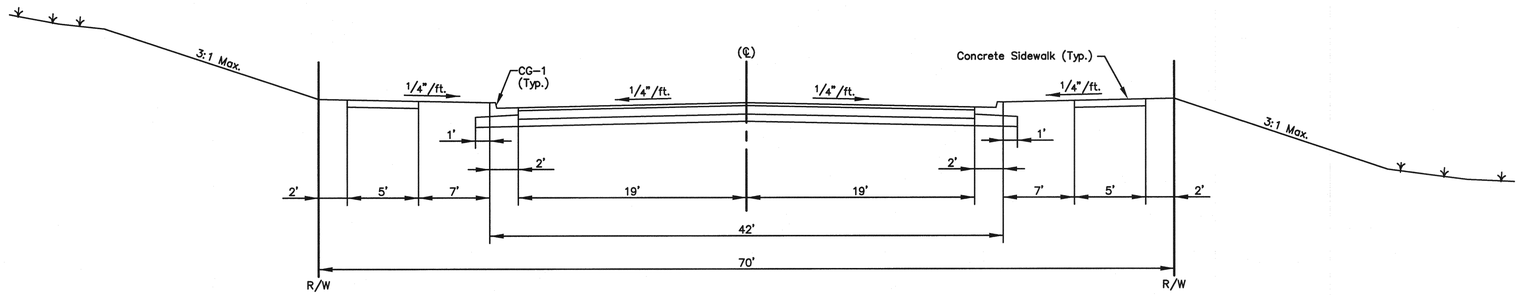

Andrews Road
Sta. 10+00 to Sta. 50+36.70
Industrial Collector Typical Section

Scale: N.T.S.

2" TYPE 3-01 ASPHALTIC CONCRETE SURFACE 9" TYPE 1-01 ASPHALTIC CONCRETE BASE COURSE 6" MIN. COMPACTED SUBGRADE 95% OF STANDARD MAX. DENSITY	OR	8" PORTLAND CEMENT CONCRETE 6" MIN. COMPACTED SUBGRADE 95% OF STANDARD MAX. DENSITY

Notes:

1. See sheet 4 for location of pavement types.

DESCRIPTION	DATE
Prepared for Review.	09-07-07
R.J.S.	P.E. SIGNATURE

CENTERPOINT-KCS INTERMODAL CENTER

TYPICAL SECTIONS

STATE OF MISSOURI
ROBERT J. SUNTA
E-25751
REGISTERED PROFESSIONAL ENGINEER

Reviewed By:	S.E.C.
Designed By:	R.J.S.
Drafted By:	J.W.W.
Lutjen Project No.: 07216	

LUTJEN

8350 N. Saint Clair Ave.
Kansas City, MO 64151
816.587.4320
816.587.1393 fax
www.lutjen.com

surveying
planning
engineering
landscape architecture

Sheet No.:
28

Location: N:\Engineering\Richard Gebaur - 07165 & 07166\Drafting\Andrews Road\Street & Storm\TYP - 07216.dwg