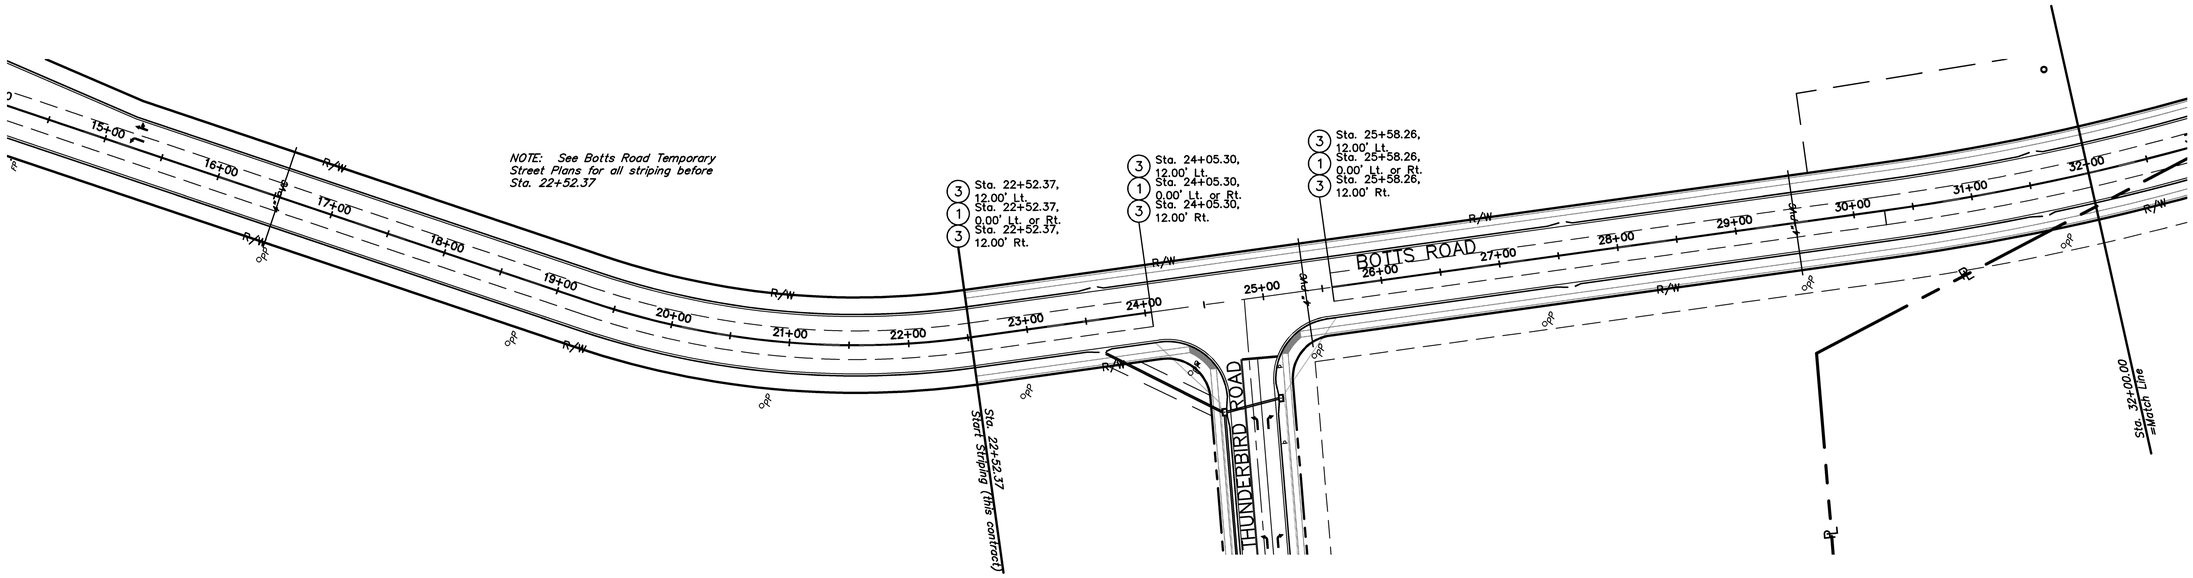

SCALE
0' 60' 120'
1"=60' HORIZ.

1 – 4" Double Solid Yellow Thermoplastic
2 – White Directional Arrows Thermoplastic
3 – 4" Dashed White Thermoplastic
4 – 4" Solid White Thermoplastic

PAVEMENT MARKING – BOTTS ROAD
Sta. 15+22.22 to Sta. 32+00.00

NOT AS BUILT

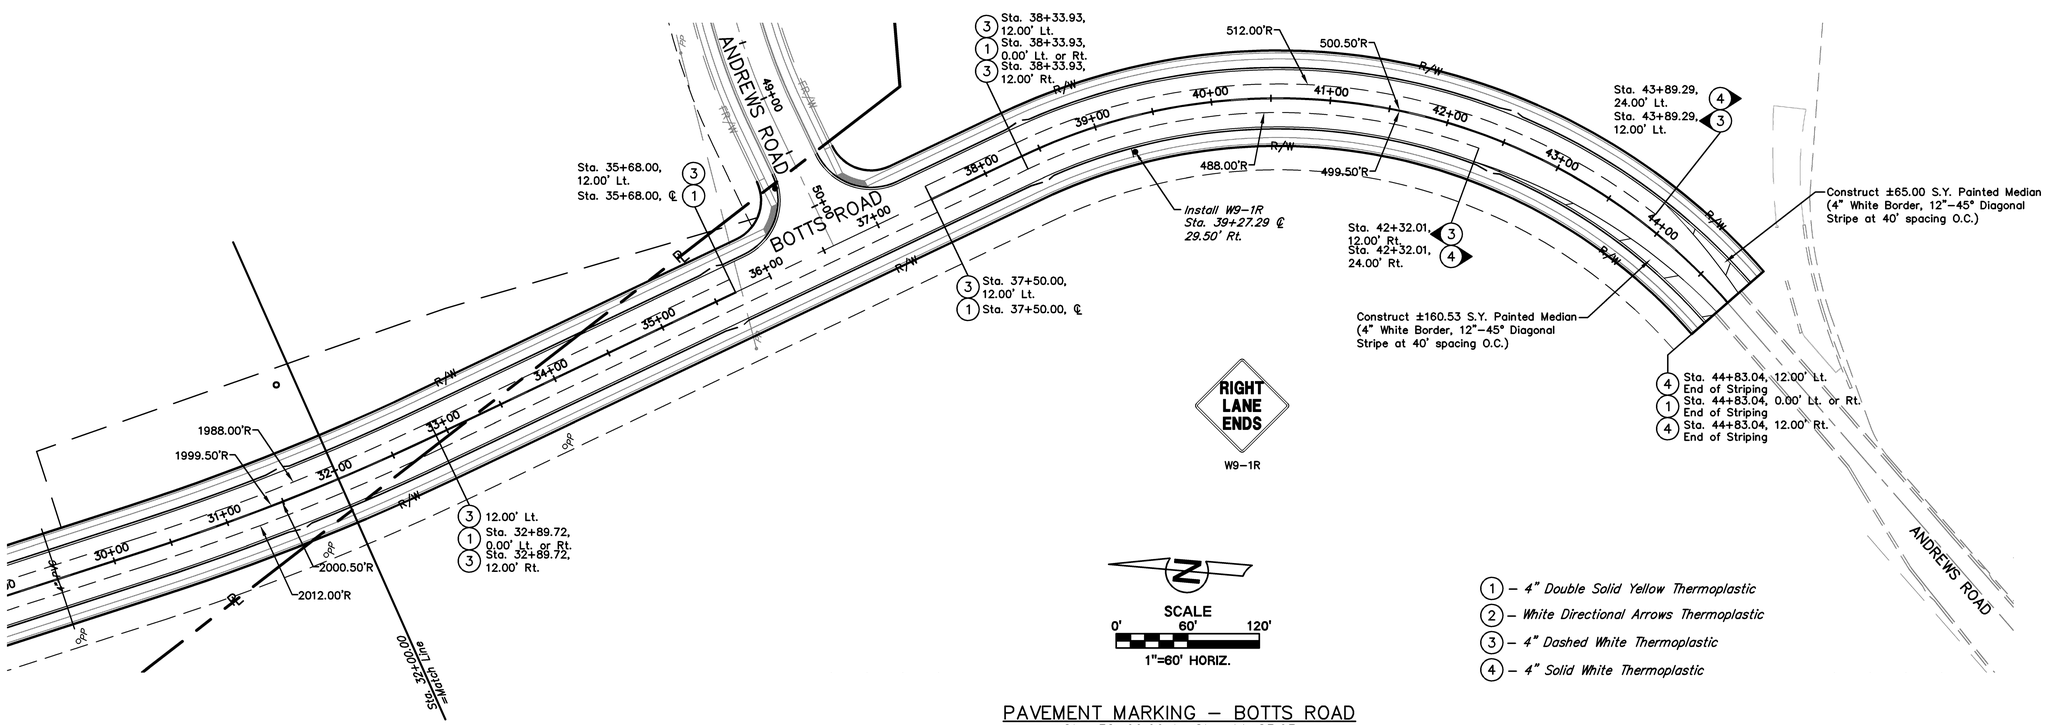

SCALE
0' 60' 120'
1"=60' HORIZ.

1 – 4" Double Solid Yellow Thermoplastic
2 – White Directional Arrows Thermoplastic
3 – 4" Dashed White Thermoplastic
4 – 4" Solid White Thermoplastic

PAVEMENT MARKING – BOTTS ROAD
Sta. 32+00.00 to Sta. 44+83.03

DATE	P.E. SIGNATURE	DESCRIPTION
10-01-07	R.J.S.	Prepared for Review.
01-25-08	R.J.S.	⚠1 Revised striping layout
08-25-08	R.J.S.	⚠2 Added Sign

PAVEMENT MARKING PLAN

CENTERPOINT-KCS INTERMODAL CENTER

STATE OF MISSOURI
ROBERT J. SUNTA
E-25751
REGISTERED PROFESSIONAL ENGINEER

Reviewed By:	S.E.C.
Designed By:	R.J.S.
Drafted By:	J.W.W.
Lutjen Project No.: 07165	

LUTJEN

8350 N. Saint Clair Ave.
Kansas City, MO 64151
816.587.4320
816.587.1393 fax
www.lutjen.com

surveying
planning
engineering
landscape architecture

Sheet No.: 21

Location: N:\Engineering\Richard Gebaur – 07165 & 07166\Drafting\Botts & Thunderbird Road\ASBUILTS\Street & Storm\PM1 – 07165.dwg